VECTORWORKS EDUCATIONAL VERSION

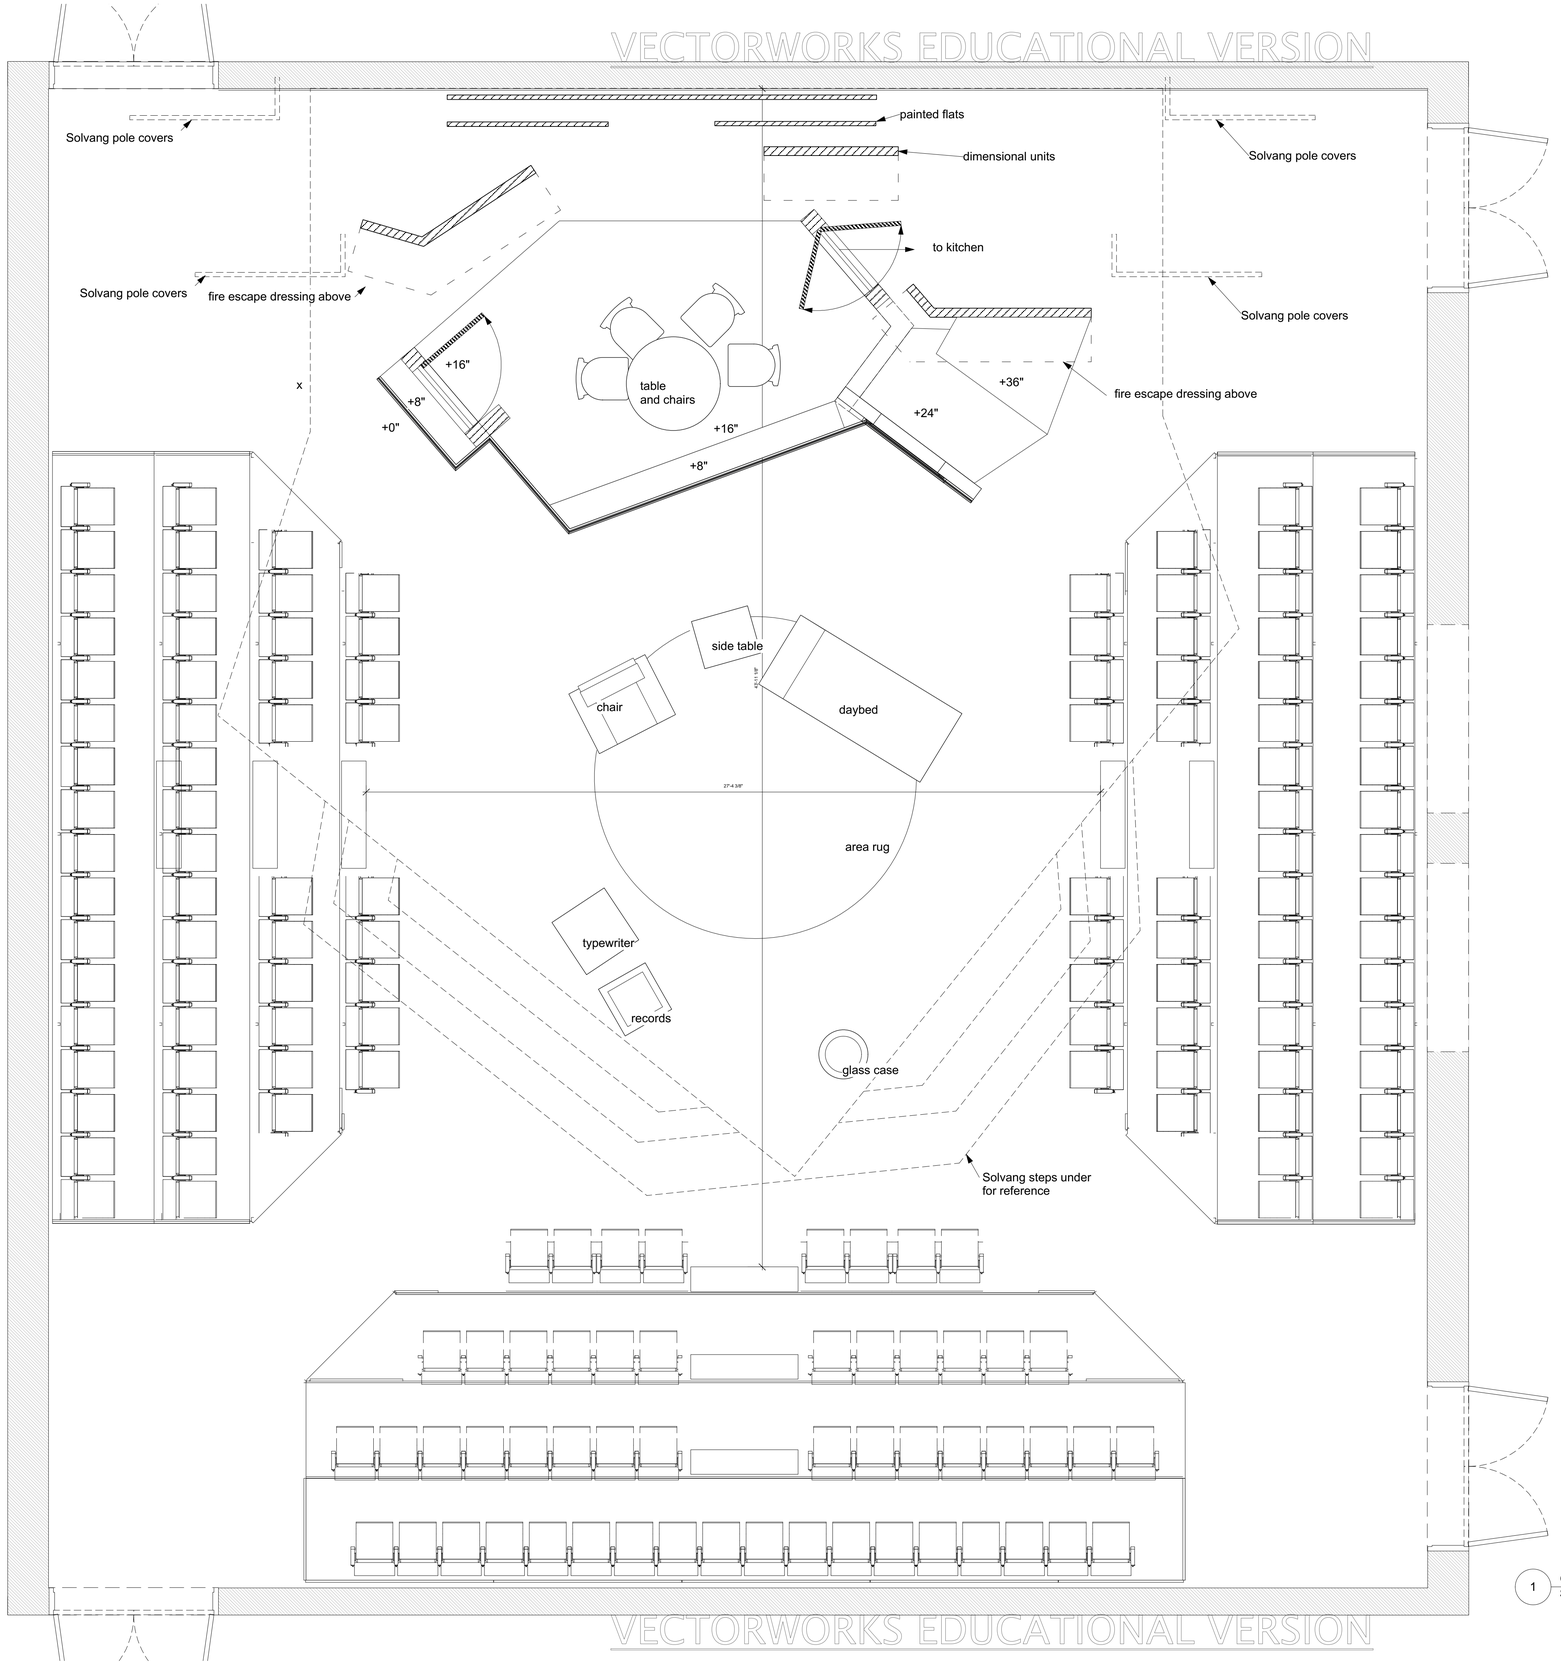


1 Ground Plan
Scale: 3/8" = 1'-0"

# The Glass Menagerie

Ground Plan

PCPA THEATREFEST 2015

**DIRECTOR: Roger DeLaurier**
**SET DESIGNER: Dave Nofsinger**
**TECHNICAL DIRECTOR: Lynn Ware**

SCALE: As Noted
DRAWN BY: dnof

SUBJECT:

SHEET #: G
DATE: 9/29/2015
REV:

QUESTIONS:
1.805.928.7731
x4155 OR x4154

VECTORWORKS EDUCATIONAL VERSION